




Amplasament tip Carport 5: Parc A
Putere instalată: 2,60120 MWp / 2,6 MW_{AC}

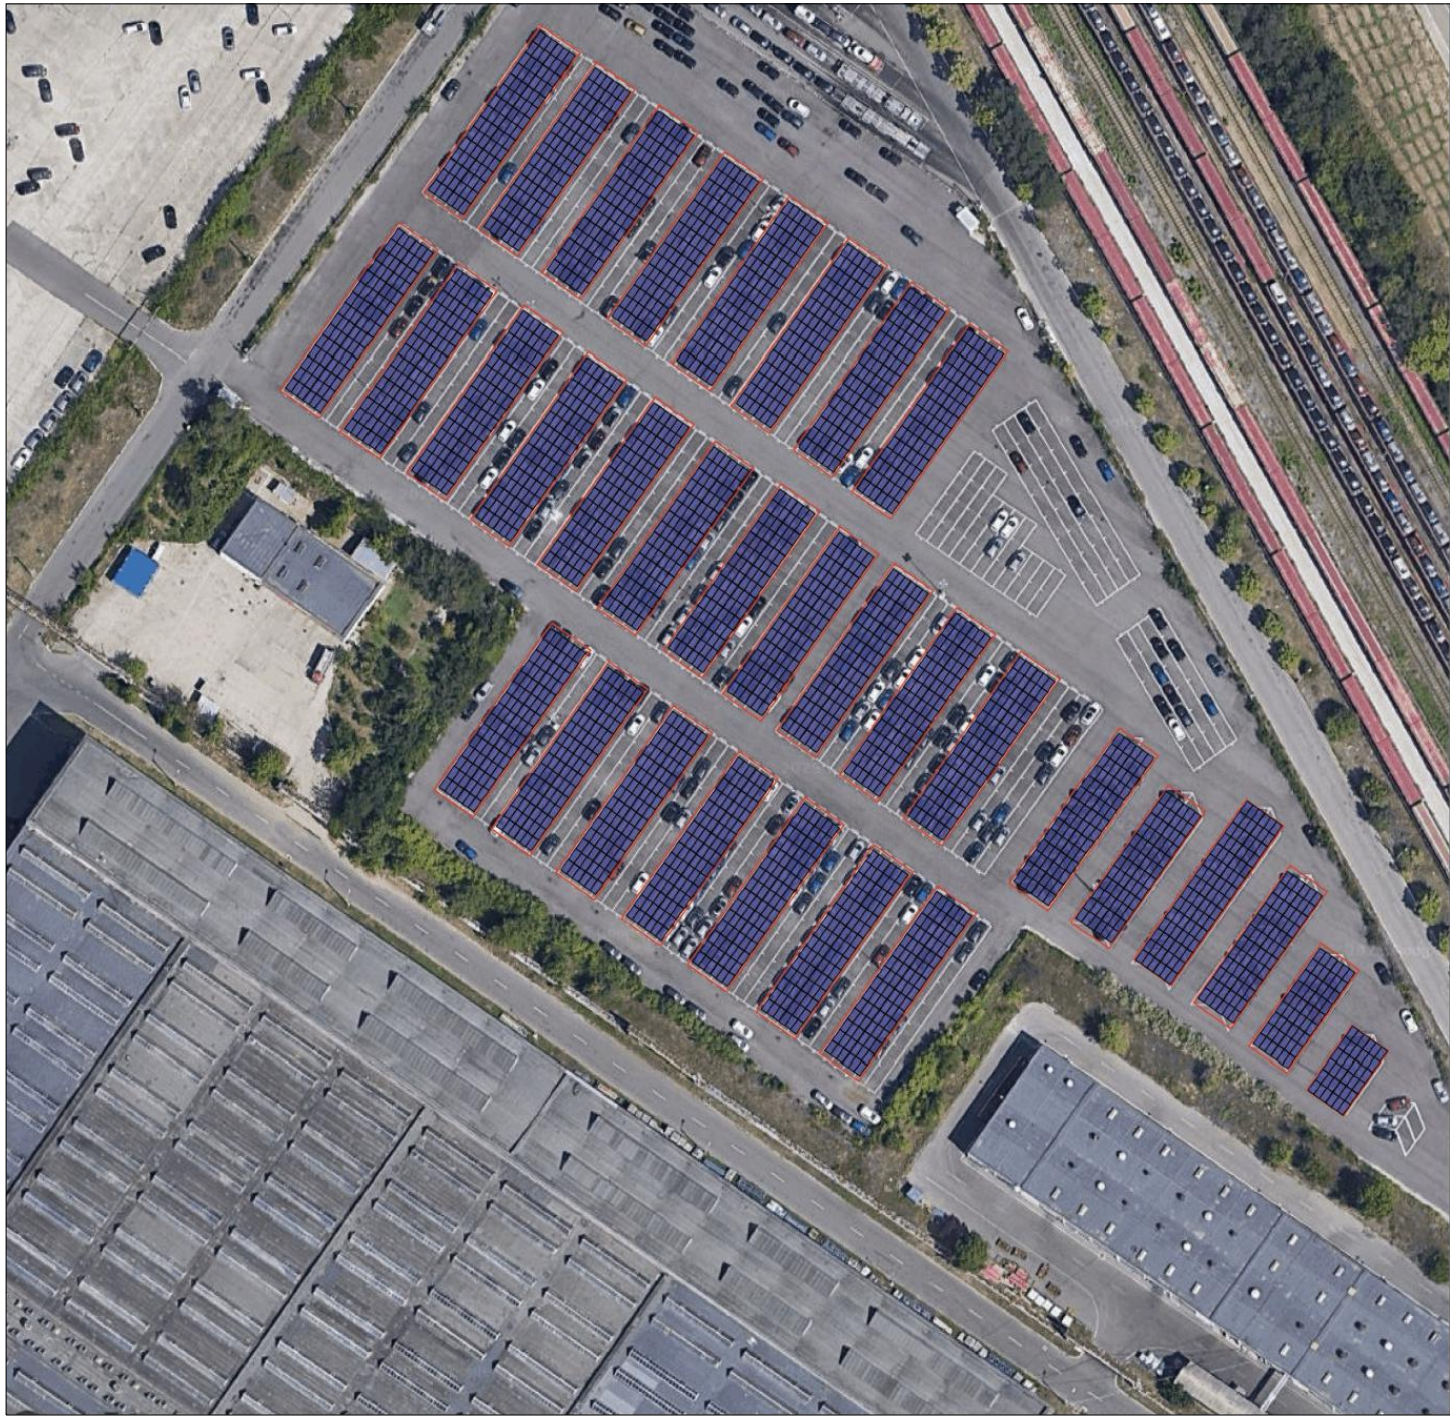

Amplasament tip Carport 6: Parc B
Putere instalată: 2,5004 MWp / 2,5 MW_{AC}

Beneficiar: FORD ORTOSAN S.R.L.	PLAN AMPLASAMENT: DEZVOLTAREA UNEI CENTRALE ELECTRICE FOTOVOLTAICE LA FORD ORTOSAN S.R.L.
Prestator: RELIANS CORP S.R.L.	
Desenat:	
Dr. Dipl. Ing. Cristian GHEORGHIU	
Data: 28.07.2025	P1: Amplasare sol, tip carport